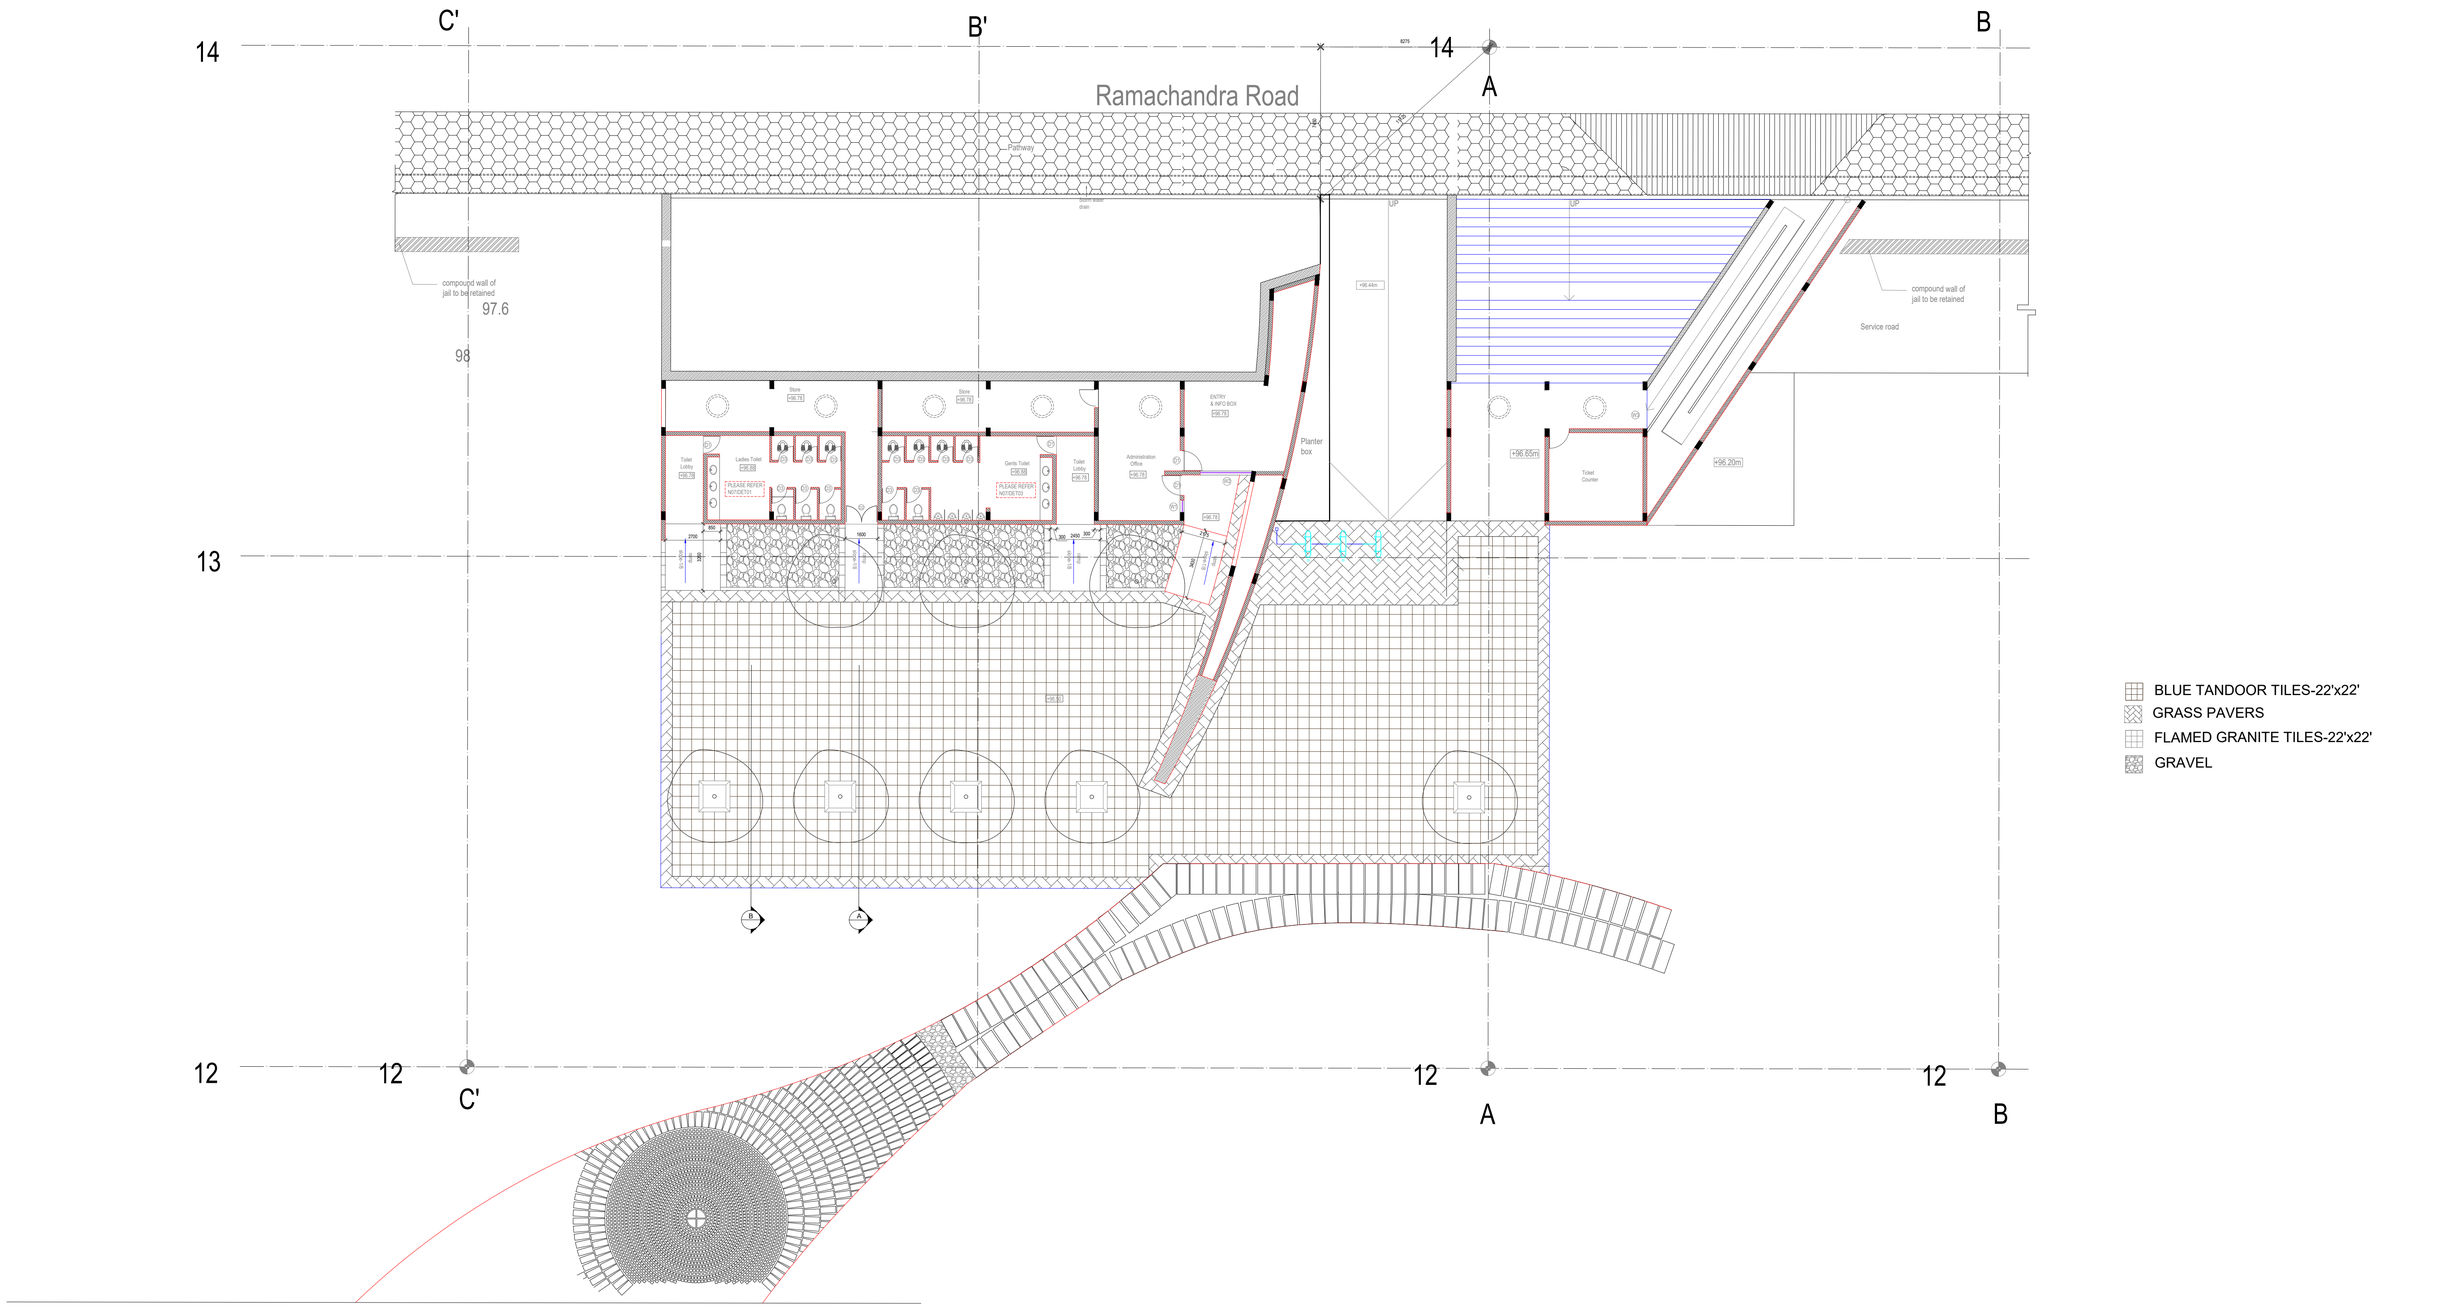

BLUE TANDOOR TILES-22'x22'
GRASS PAVERS
FLAMED GRANITE TILES-22'x22'
GRAVEL

Mathew & Ghosh Architects
4b, Temple Trees Row, Shinivagilu Extn, Bangalore, Karnataka - 560 047
Telefax: +91 80 25520824, Tel: +91 80 56966425

SCALE: 1:150
PROJECT NAME: FREEDOM PARK REFURBISHMENT

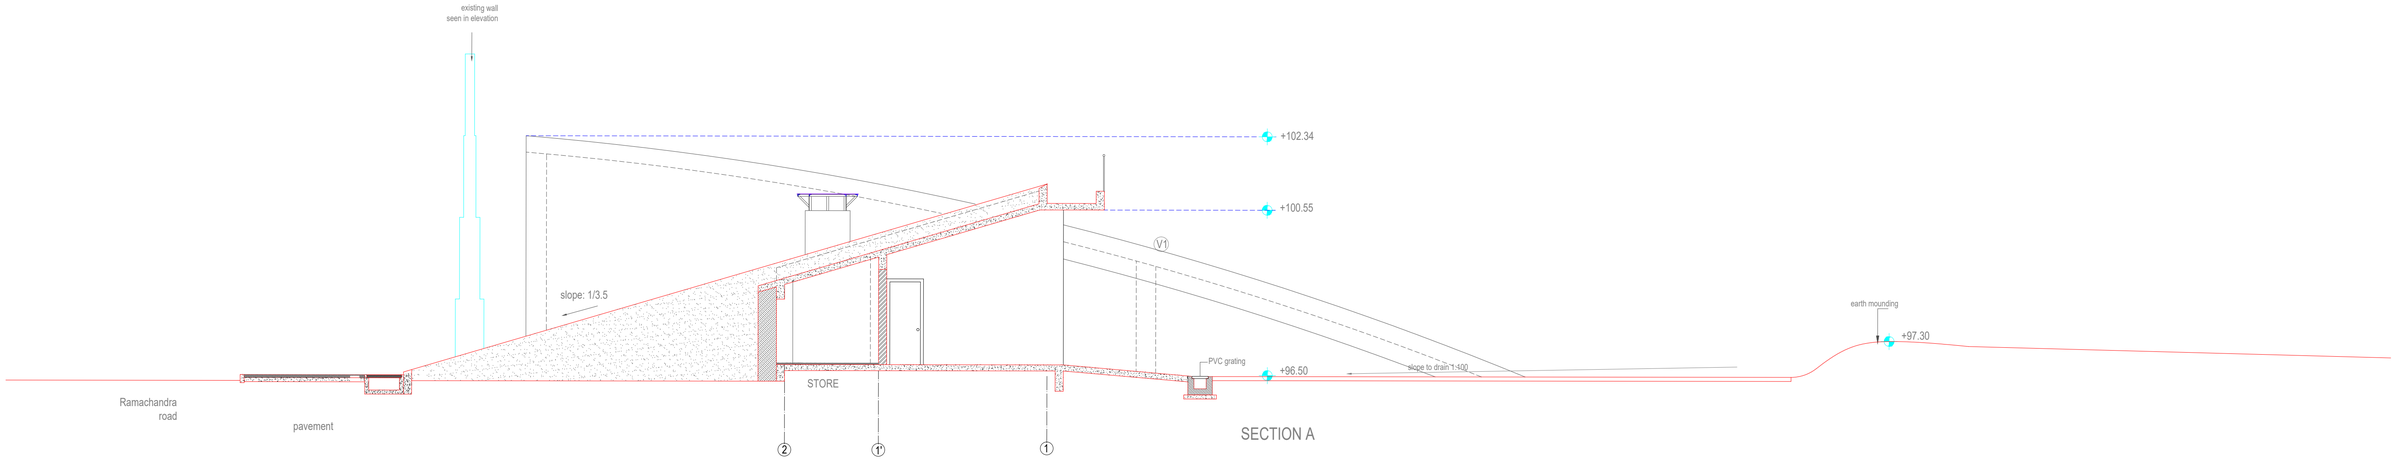

SECTION A

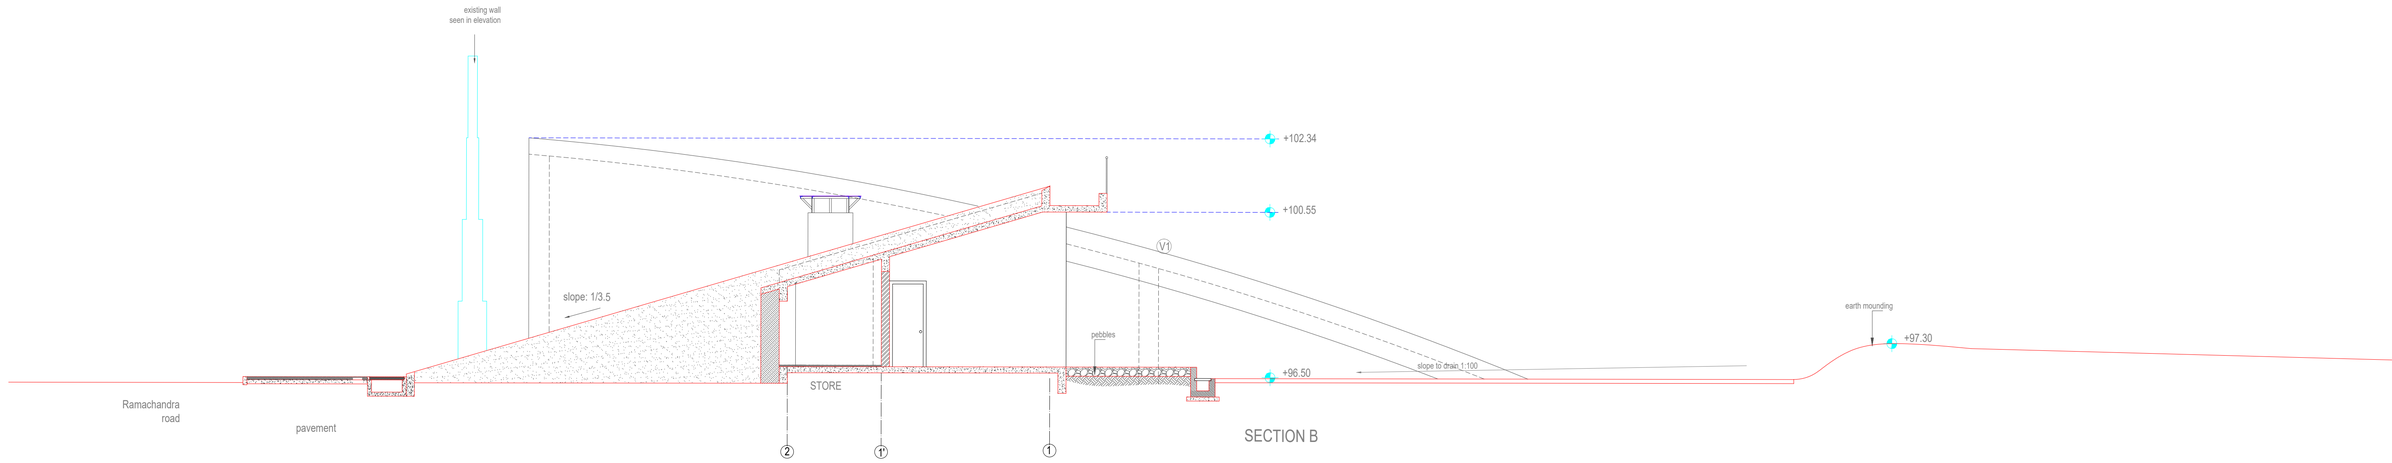

SECTION B

Mathew & Ghosh Architects
4b, Temple Trees Row, Shinivagilu Extn, Bangalore, Karnataka - 560 047
Telefax: +91 80 25520824, Tel: +91 80 56966425

SCALE: 1:75

PROJECT NAME: FREEDOM PARK REFURBISHMENT